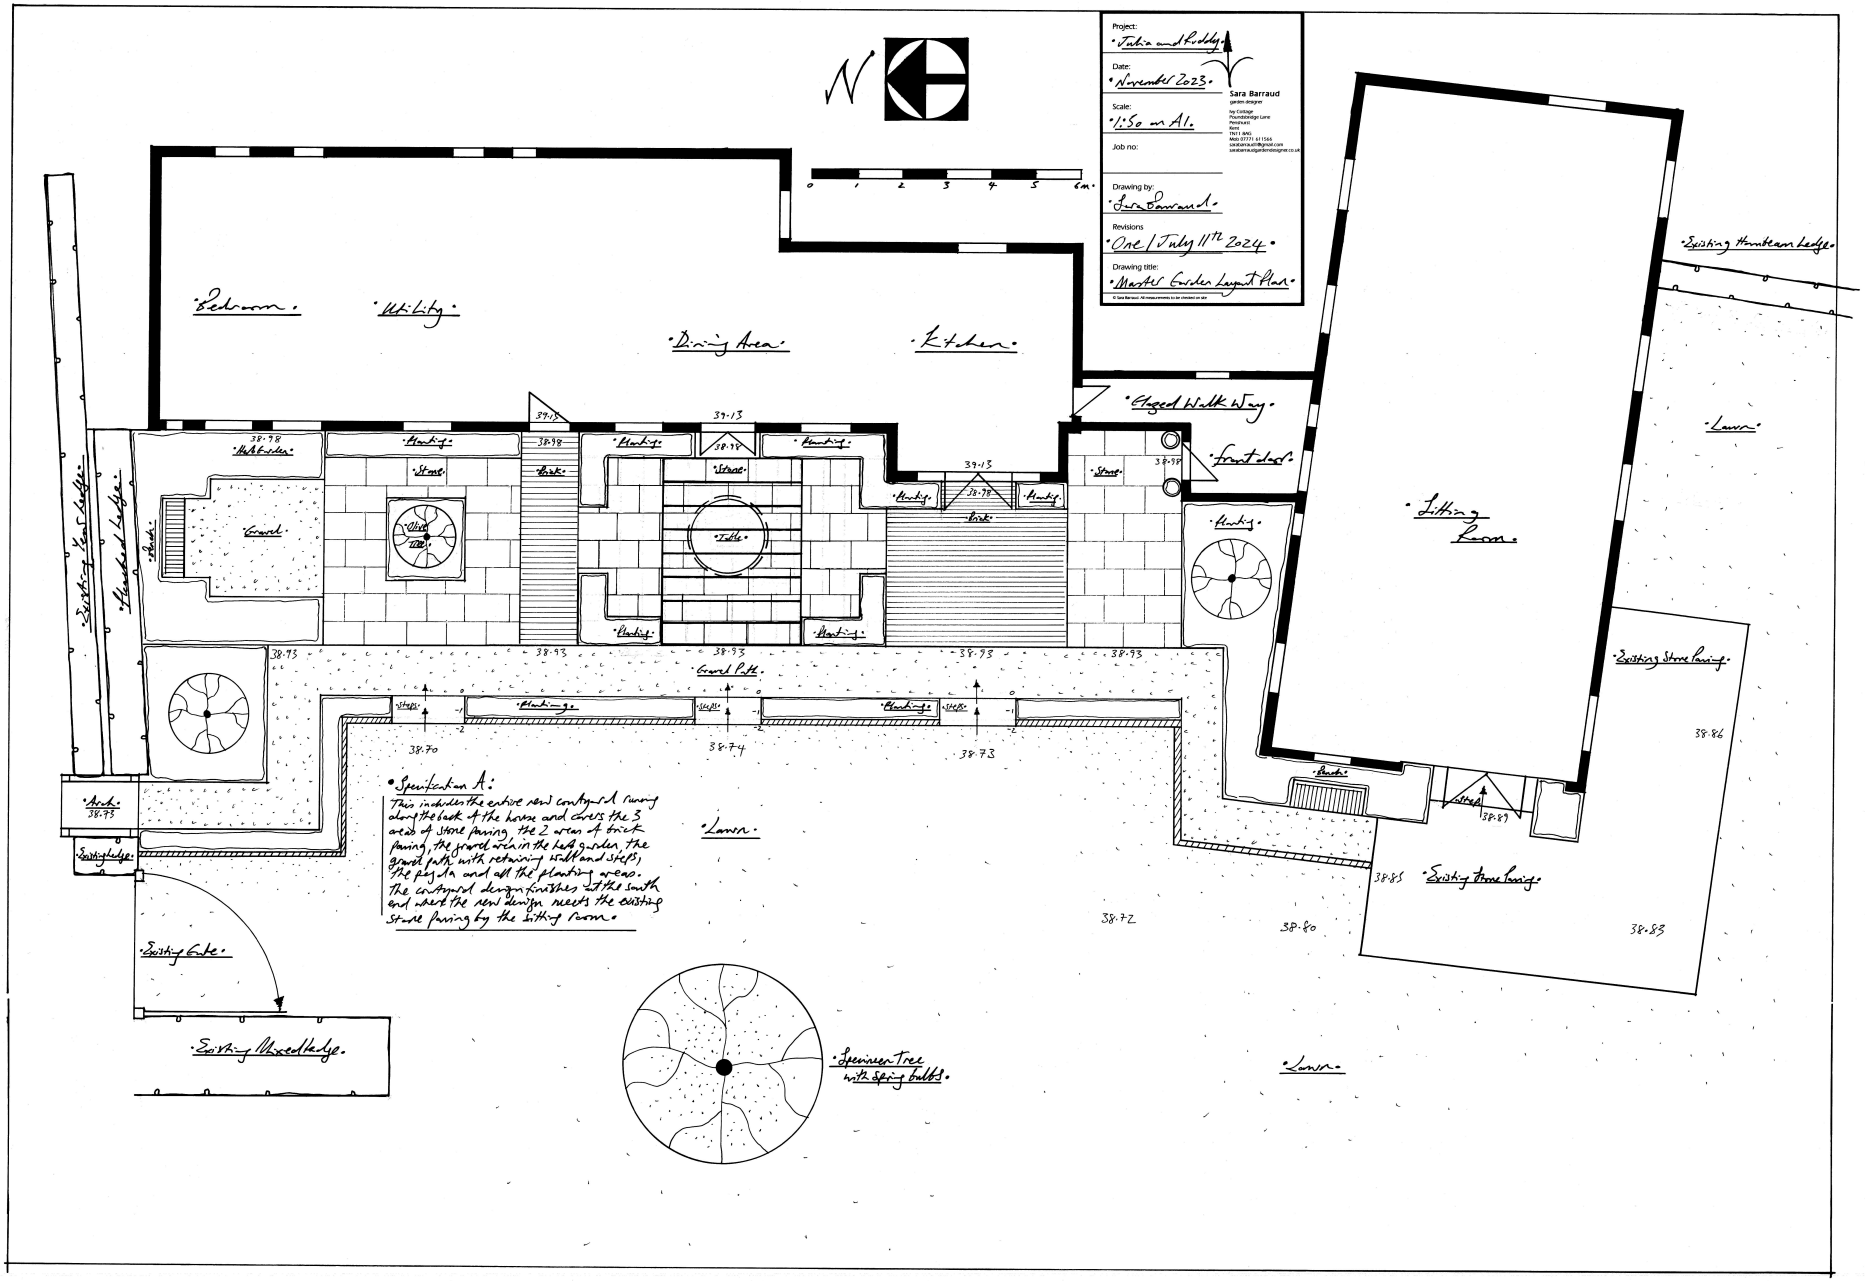
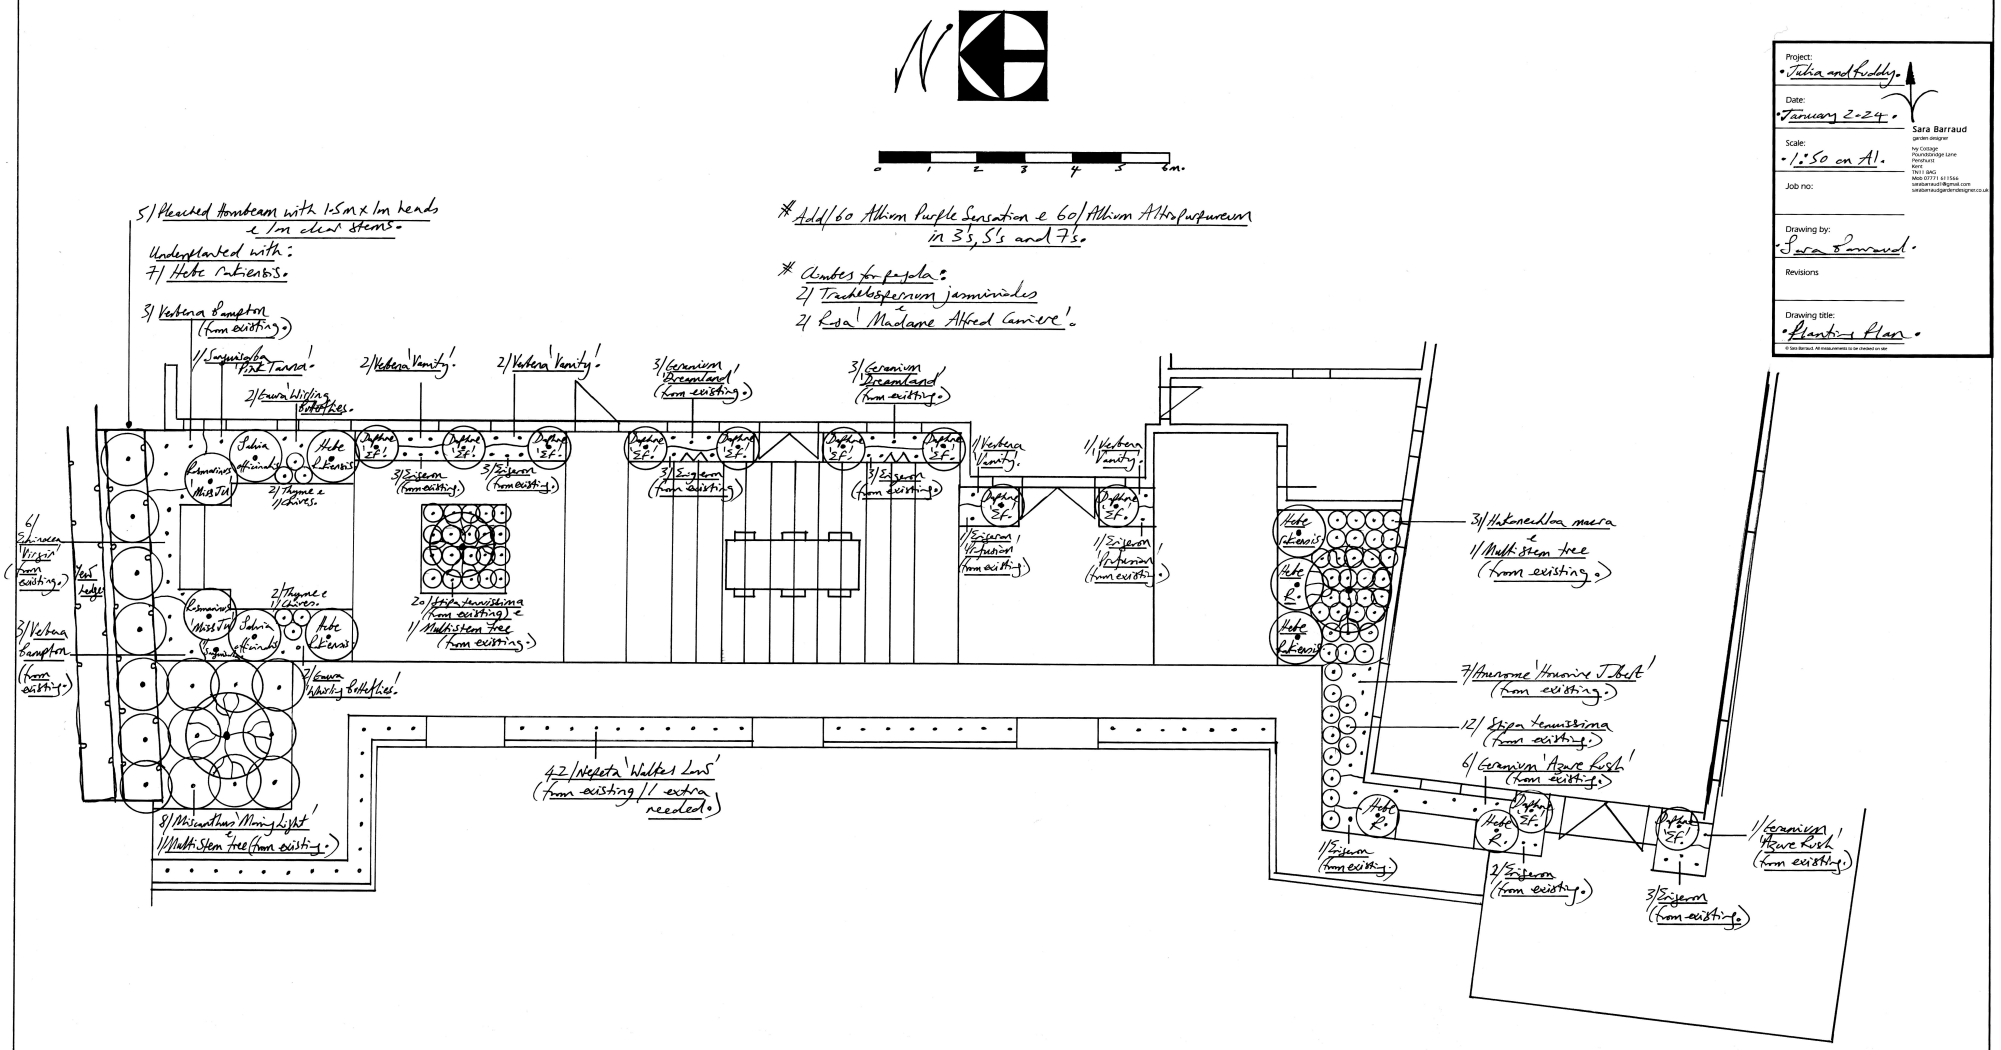

Project:
Jubia and Roddy
Date:
November 2023
Scale:
1:50 on A1.
Job no:
Drawing by:
Sara Barraud
Revisions
One / July 11th 2024
Drawing title:
Market Garden Layout Plan
Sara Barraud
garden designer
0 1 2 3 4 5 6m
Bedroom
Utility
Dining Area
Kitchen
Flagged Walk Way
Front door
Lawn
Existing Hornbeam Hedge
Existing Yew Hedge
Flowbed Hedge
Living Room
Existing Stone Paving
Gravel Path
Specification A:
This includes the entire new contoured raising along the back of the house and covers the 3 areas of stone paving, the 2 areas of brick paving, the gravel path in the kitchen garden, the gravel path with retaining wall and steps, the pagoda and all the planting areas. The contoured design finishes at the south end where the new design meets the existing stone paving by the living room.
Existing Gate
Existing Mixed Hedge
Specimen Tree with Spring bulbs
38.98
38.93
38.74
38.70
38.73
38.72
38.80
38.85
38.86
38.89
39.13


5/ Pleached Hornbeam with 1.5m x 1m heads c 1m clear stems.
Underplanted with:
7/ Hebe rubricaulis.
3/ Verbena Bampton (from existing).
1/ Lonicera Fish Tunnel.
2/ Verbena 'Vanity'.
2/ Verbena 'Vanity'.
3/ Geranium 'Dreamland' (from existing).
3/ Geranium 'Dreamland' (from existing).
2/ Cornus 'Hedging Butterflies'.
Salvia officinalis
Hebe 'Autumn Glory'
Rosmarinus officinalis 'Miss Jessopp'
2/ Thyme c 1/ Lavender.
Hebe rubricaulis
Daphne 'Perfume' 2F.
3/ Erigeron (from existing).
3/ Erigeron (from existing).
3/ Erigeron (from existing).
3/ Erigeron (from existing).
3/ Erigeron (from existing).
1/ Verbena 'Vanity'.
1/ Verbena 'Vanity'.
1/ Erigeron 'Profusion' (from existing).
1/ Erigeron 'Profusion' (from existing).
6/ Lonicera 'Virgin' (from existing).
Yew hedge
3/ Verbena Bampton (from existing).
2/ Cornus 'Hedging Butterflies'.
2/ Stipa tenuissima (from existing) c 1/ Multistem tree (from existing).
42/ Nepeta 'Walker's Low' (from existing // extra needed).
8/ Miscanthus 'Morning Light' 1/ Multi-stem tree (from existing).
* Add/60 Allium Purple Sensation c 60/ Allium Atro. purpureum in 3's, 5's and 7's.
* Climbers for pergola:
2/ Trachelospermum jasminoides
2/ Rosa 'Madame Alfred Carriere'.
3/ Hakonechloa macra c 1/ Multi stem tree (from existing).
7/ Anemone 'Honorine Jobert' (from existing).
12/ Stipa tenuissima (from existing).
6/ Geranium 'Azure Rush' (from existing).
1/ Geranium 'Azure Rush' (from existing).
2/ Erigeron (from existing).
3/ Erigeron (from existing).
1/ Erigeron (from existing).
Project: Julia and Teddy.
Date: January 2024.
Scale: 1:50 on A1.
Job no:
Drawing by: Sara Barraud.
Revisions
Drawing title: Planting Plan.
Sara Barraud
garden designer
Ivy Cottage
Poundsbridge Lane
Penshurst
Kent
TN11 8AG
Mob 07771 611566
sarabarraud@gmail.com
sarabarraudgardendesigner.co.uk
© Sara Barraud. All measurements to be checked on site